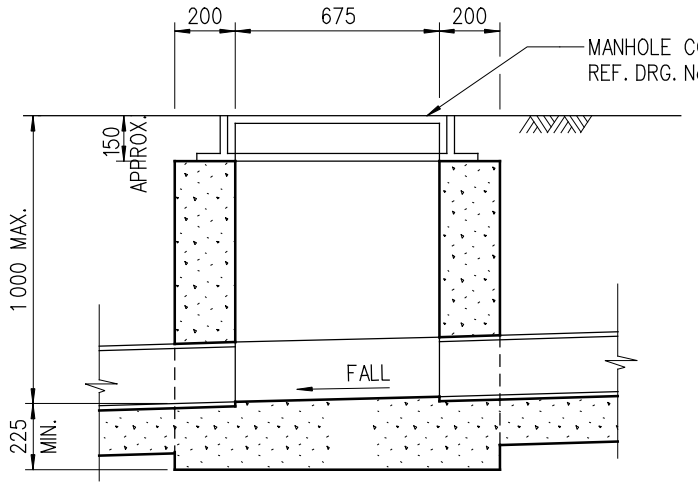

SECTION A-A

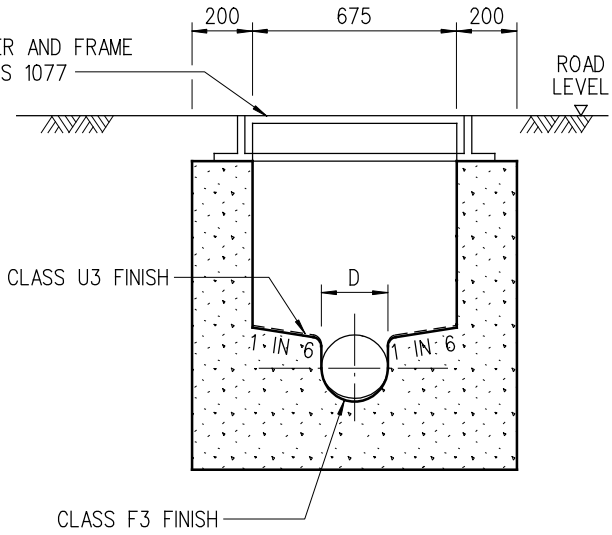

SECTION B-B

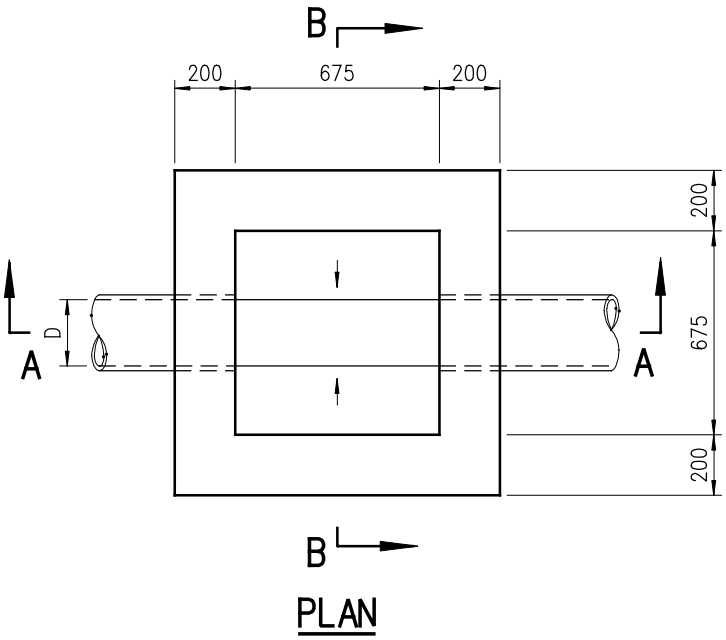

PLAN

NOTES:

1. ALL DIMENSIONS ARE IN MILLIMETRES.
2. PIPE DIAMETER : 150 TO 300 mm
3. NORMAL RANGE OF DEPTH : MAX. 1 000 mm (MEASURED FROM ROAD LEVEL TO LOWEST INVERT)
4. USED IN : STORMWATER DRAIN AND SEWER
5. JUNCTION : POSITION OF JUNCTION TO BE DETERMINED IN INDIVIDUAL CASE.
6. TOP TREATMENT : SEE DRG. No. DS 1032
7. FOUNDATION : FOUNDATION OF MANHOLE VARIES WITH SITE CONDITION. THEREFORE, IT SHOULD BE DETERMINED ON SITE BY THE ENGINEER.
8. CONCRETE : GRADE 30/20
9. COVER AND FRAME NOT SHOWN ON PLAN FOR CLARITY

	NEW ISSUE	ORIGINAL SIGNED	15.8.2007
REV.	DESCRIPTION	SIGNATURE	DATE

STANDARD MANHOLE TYPE C1

DRAINAGE SERVICES DEPARTMENT

REFERENCE

SCALE 1 : 25

DRAWING No. DS 1078