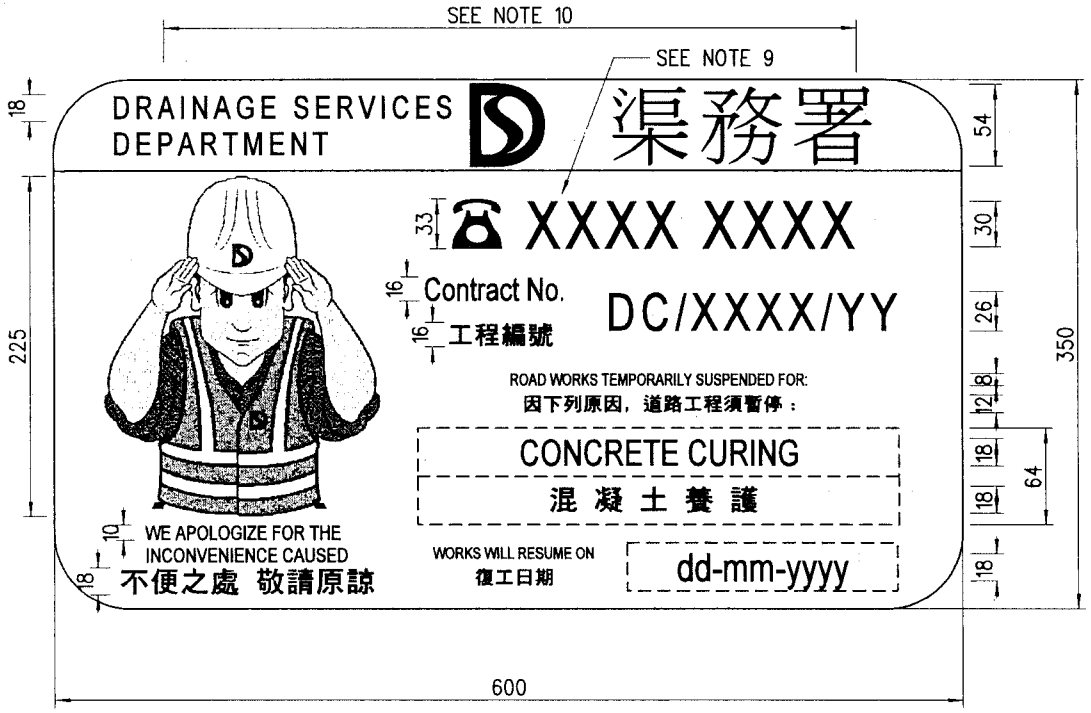

SMALL DISPLAY BOARD

Note:
Refer to note 1 - 14

REV.	DESCRIPTION	SIGNATURE	DATE
E	GENERAL REVISION		16.5.2007

DISPLAY BOARD FOR EXPLAINING REASONS FOR APPARENTLY UNATTENDED ROAD WORKS

DRAINAGE SERVICES DEPARTMENT

REFERENCE

DRAWING No.
DS 1066E
(SHEET 1 OF 3)

SCALE
1 : 5

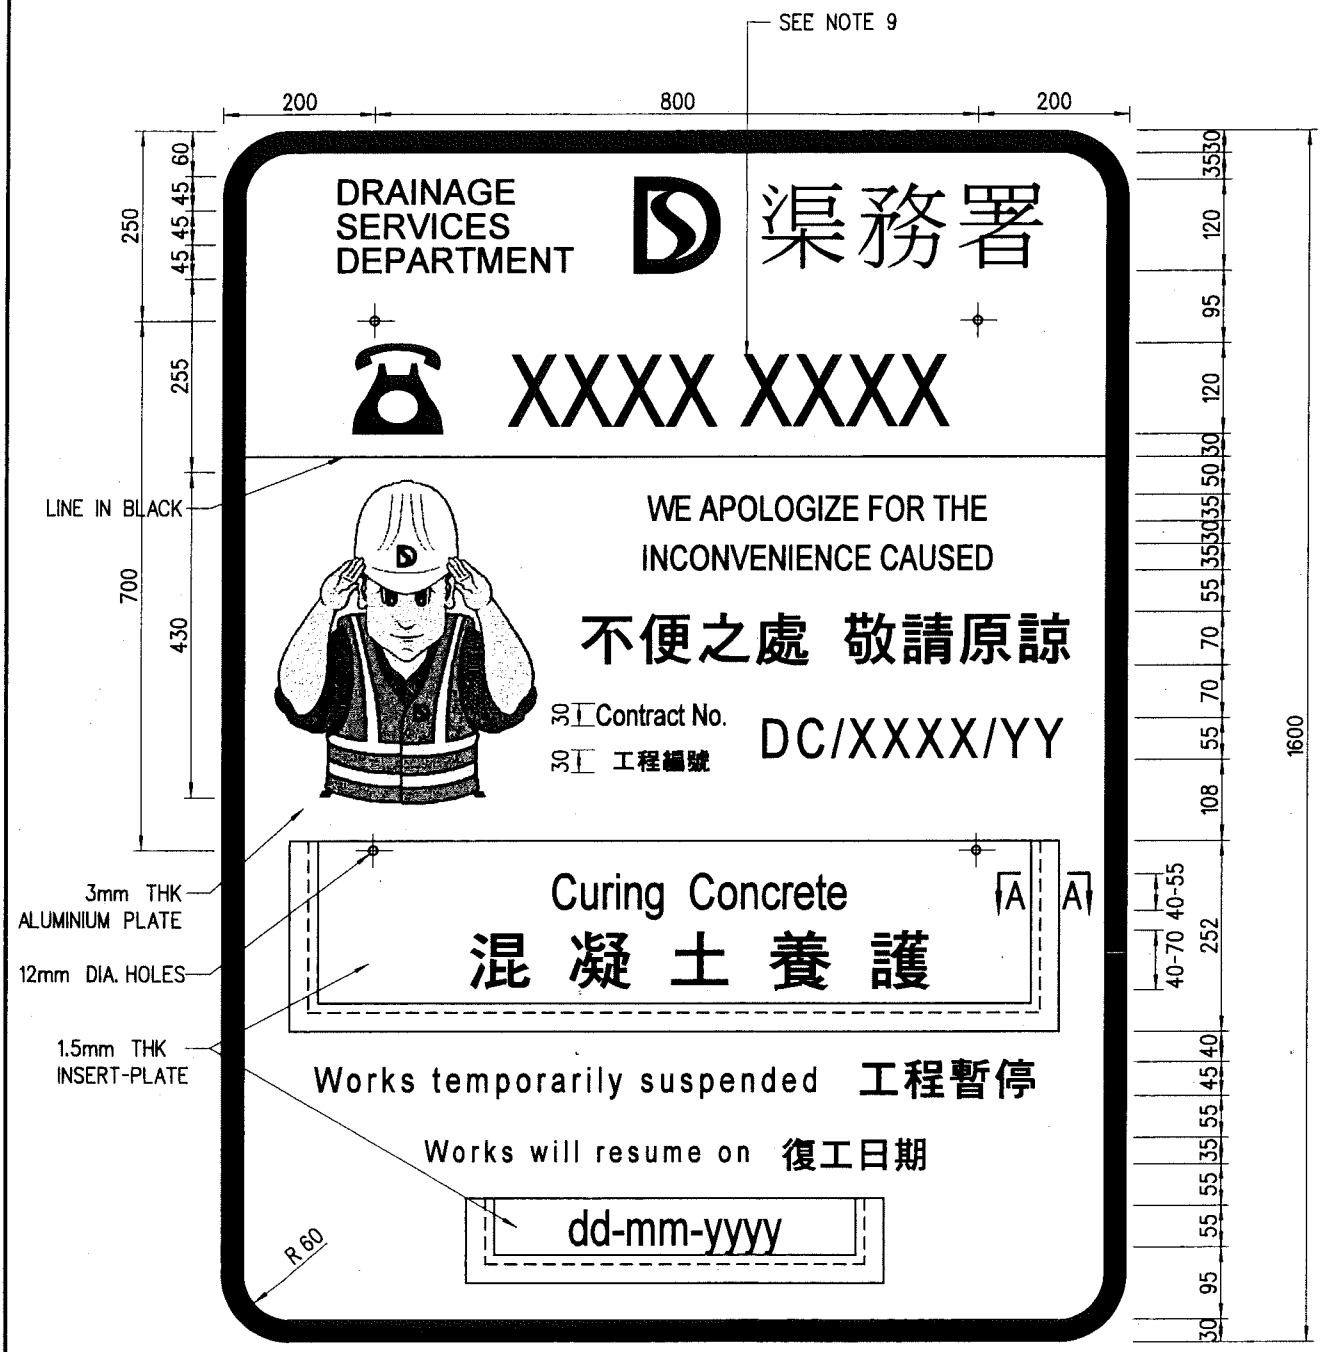

DISPLAY BOARD FOR MOTORISTS

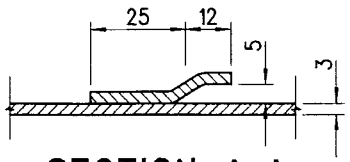

SECTION A-A

SCALE 1 : 2

Note:

Refer to note 1 - 9 and 15 - 18

REV.	DESCRIPTION	SIGNATURE	DATE
E	GENERAL REVIEW		16.5.2007

DISPLAY BOARD FOR EXPLAINING REASONS FOR APPARENTLY UNATTENDED ROAD WORKS

DRAINAGE SERVICES DEPARTMENT

REFERENCE

DRAWING No.

DS 1066E

SCALE 1 : 10 OR AS SHOWN

(SHEET 2 OF 3)

Notes 1 to 9 applicable to both Small Display Board and Display Board for Motorists

1. All dimensions are in millimetres.
2. Colour of painting to BS 5252 F(1976):
   (a) logo: blue code 18E51
   (b) letters, characters & lines: black code 00E53
   (c) other: yellow code 08E51
3. The face of the board shall be constructed with Class Ref 1 reflective materials to BS EN 12899-1
4. The board shall be made of 3mm thick aluminum backing plate conforming to BS EN485
5. For details of Drainage Services Department logo, refer to Drg. No. DS 1057.
6. For details of cartoon figure, refer to Drg. No. DS 1073.
7. The information given within the dotted boxes/in the insert-plate is for illustration only. Appropriate reason for apparently unattended road works is to be entered for each individual job. For details of standard reasons for apparently unattended road works, refer to the "List of Standard Reasons for Unattended Site" (which may be downloaded from Highways Department's web site "http://www.hyd.gov.hk/eng/public/publications/xppm/index.htm"). Otherwise it shall be approved by the Engineer.
8. The information on this display board shall be in English and Chinese in printed words and shall be clear and legible. Free-hand writing is not permitted.
9. To put down the DSD hotline 2300 1110 for O&M term contracts, or to put down the appropriate 24-hr enquiry telephone number of DSD site office/ a telephone number that can facilitate prompt action and proper handling of complaint for capital works contracts.

Note 10 to Note 14 applicable to Small Display Board only

10. Size of lettering:

	English					Chinese					Number		
Height	26	18	16	10	8	54	28	18	16	12	30	26	18
Width	21	14	12	8	6	54	28	18	16	12	24	21	14

11. The display board shall be displayed at a prominent location and orientated towards pedestrians for the public's reference.
12. For a work site (including decked areas) less than 50 metres in length, one display board shall be provided. For a work site (including decked areas) longer than 50 metres in length, display boards shall be provided at the ends of the site and along the site at a maximum spacing of 50 metres.
13. The display board shall be securely mounted on a stable structure (e.g. temporary barrier, hoarding or railing).
14. Using plastic backing plate instead of aluminium backing plate is permitted. The face of the plastic display board shall not show signs of deterioration, such as cracking, scaling, blistering, delamination and corrosion.

Note 15 to Note 18 applicable to Display Board for Motorists only

15. For details of the display board support, refer to Drg. No. DS 1060.
16. For guidelines on the provision of display boards for motorists explaining reasons for apparently unattended sites, refer to the current version of Highways Department's Guidance Notes No. RD/GN/024 (which may be downloaded from Highways Department's website at "http://www.hyd.gov.hk/eng/public/publications/guidance_notes/index.htm").
17. The face of the insert plates shall be constructed with Class Ref 1 reflective materials to BS EN 12899-1.
18. Size of lettering:

	English					Chinese						Number	
Height	55	45	40	35	30	120	70	45	40	35	30	120	55
Width	44	36	32	28	24	120	70	45	40	35	30	96	44

REV.	DESCRIPTION	SIGNATURE	DATE
E	GENERAL REVIEW		16.5.2007

DISPLAY BOARD FOR EXPLAINING REASONS FOR APPARENTLY UNATTENDED ROAD WORKS

DRAINAGE SERVICES DEPARTMENT

REFERENCE

DRAWING No. DS 1066E

SCALE Not To Scale