
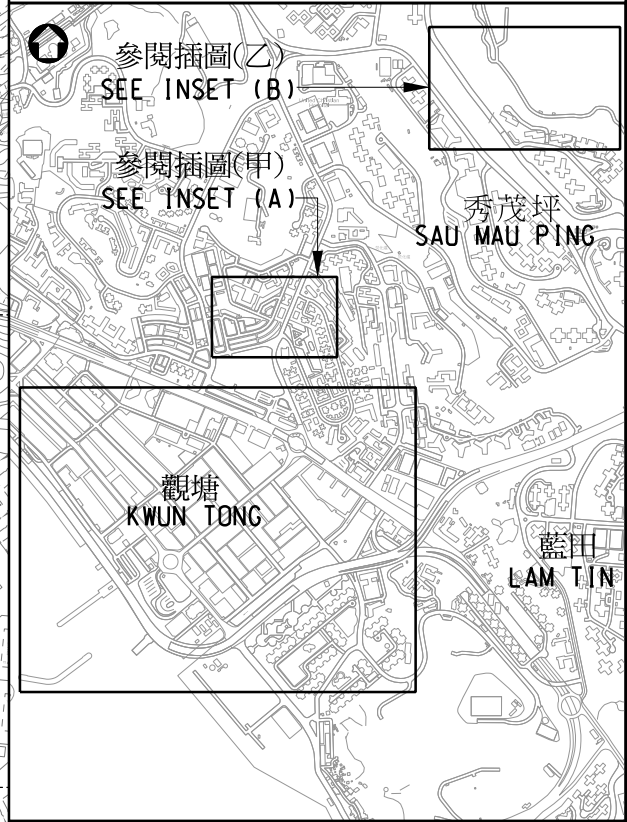


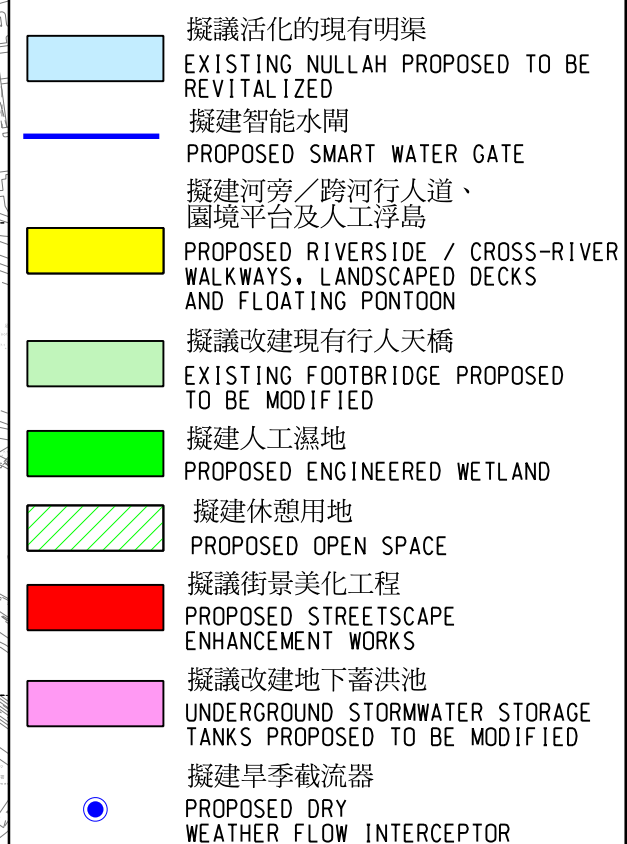

圖則名稱 drawing title		繪畫 drawn SIGNED C. Y. LEE		日期 date 03 APR 2019		圖則編號 drawing no. DDP/171CD/0001A		比例 scale AS SHOWN	
工務計劃項目171CD號 - 活化翠屏河 平面圖 PWP ITEM NO. 171CD - REVITALIZATION OF TSUI PING RIVER LAYOUT PLAN		核對 checked SIGNED Ir H. M. CHAN		日期 date 03 APR 2019		保留版權 COPYRIGHT RESERVED			
		批核 approved SIGNED Ir H. K. CHAN		日期 date 03 APR 2019					
		部門 office 排水工程處 DRAINAGE PROJECTS DIVISION				 香港特別行政區政府渠務署 DRAINAGE SERVICES DEPARTMENT GOVERNMENT OF THE HONG KONG SPECIAL ADMINISTRATIVE REGION			